Copyright by Araiys Design L.A., P.C. This drawing is the property of Araiys Design L.A., P.C. And may not be made known, be copied, or be manipulated, or any other use be made of without the written permission of Araiys Design L.A., P.C.

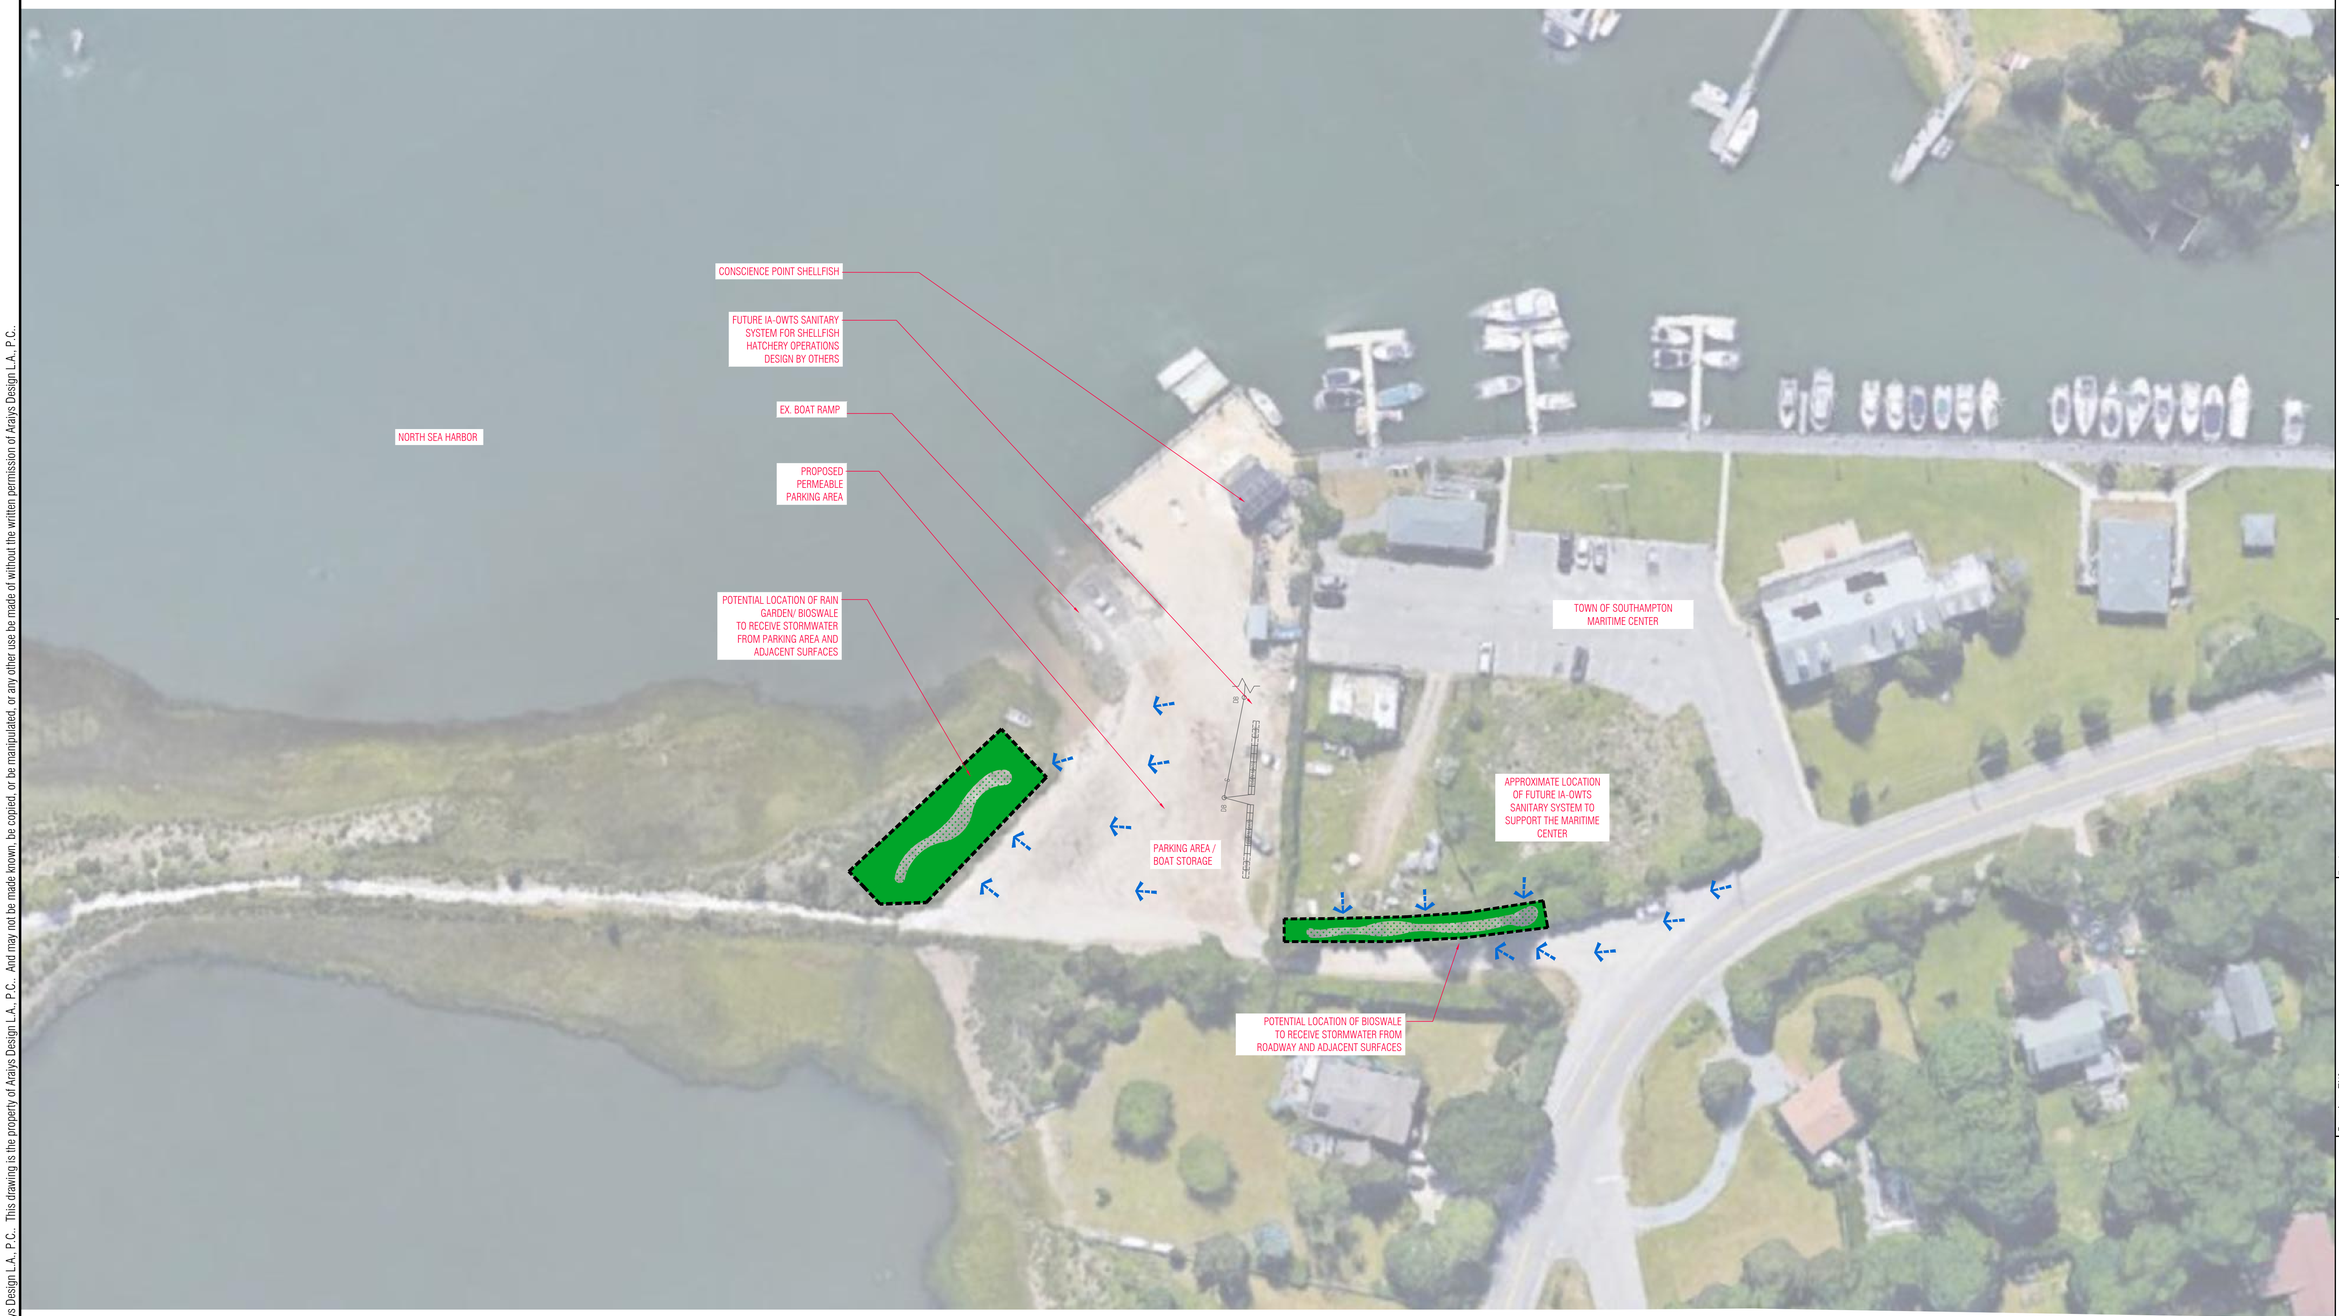

1 CONCEPTUAL WQIPP SITE PLAN

SCALE: 1" = 30'-0"

0 15' 30' 45' 60'

N

PLAN LEGEND

SURF DRAINAGE

PROPOSED RAIN GARDEN / BIOSWALE

ARAIYS DESIGN
LANDSCAPE ARCHITECTURE
Landscape Architects
Site Planners
Development Strategists

Agawam Studio
38 Nugent Street
Suite B
Southampton, NY 11968
(631) 283-1131 (office)
(631) 283-6677 (fax)
info@araiysdesign.com

Project: CONSCIENCE POINT

Town of Southampton NEW YORK

Drawing Title: CONCEPTUAL SITE PLAN

Seal: PRELIMINARY

TIMOTHY A. RUMPH R.L.A.
N.Y.S. LIC. NO 852

Revisions

No.	Date	Description

Job No. 180321

Date 03/26/18

Scale N/A

Drn. By EAS

Chkd. By TAR

Drawing No. CSP-1

P:\Upper Bpost House_Drawing Files\2_APPLICATION PHASE DRAWINGS\2_APP_SHEETS\WQIPP EXISTING CONDITIONS.dwg